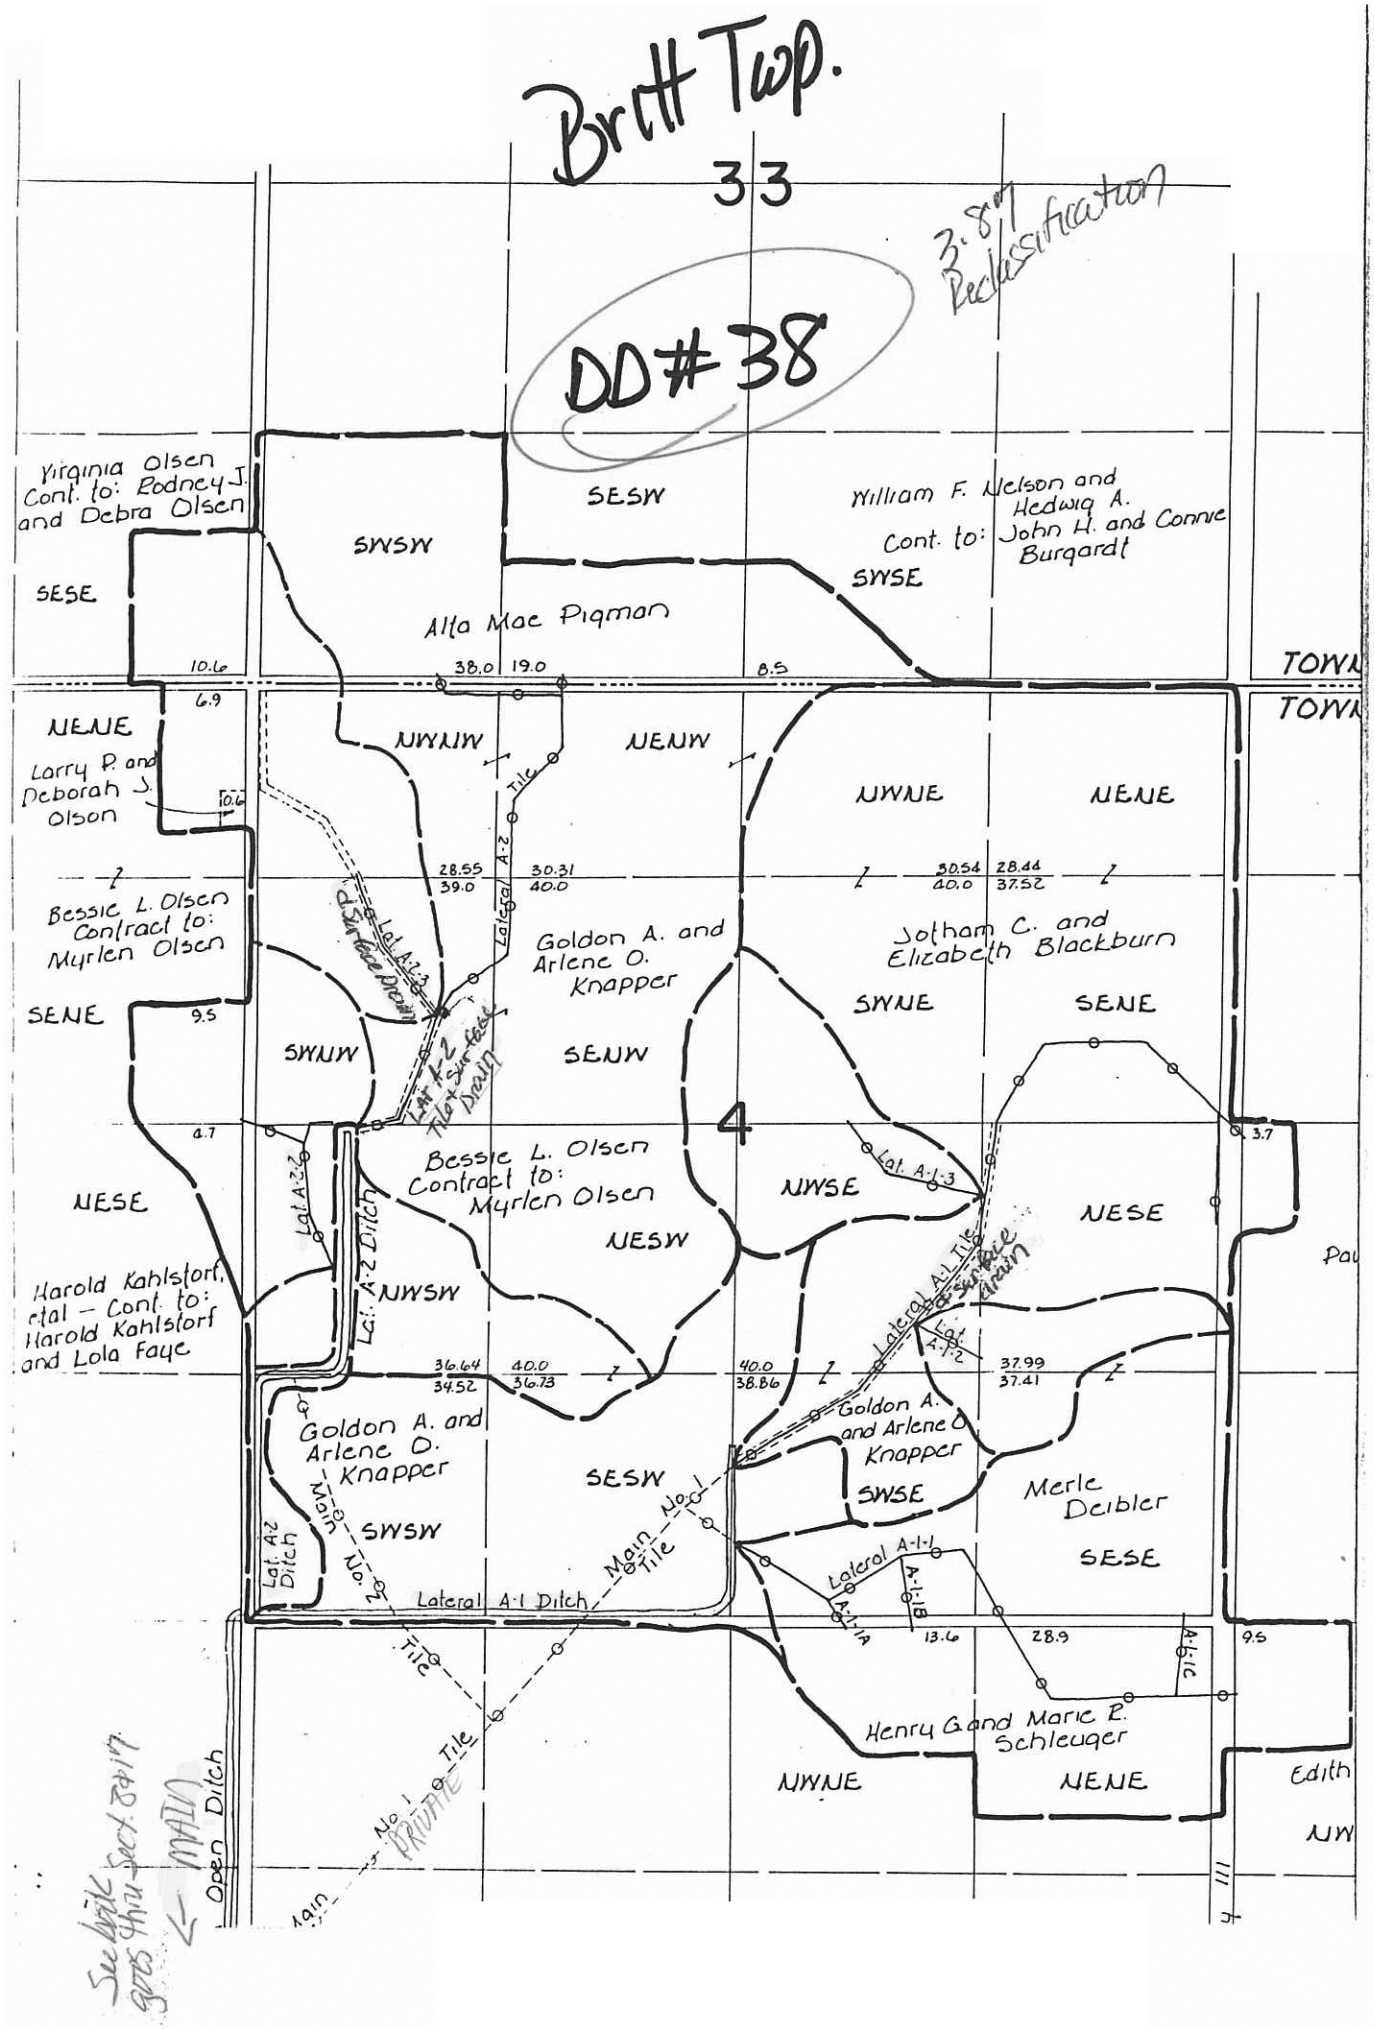
Britt Twp.
33
DD#38
3.8m Reclassification
Virginia Olsen Cont. to: Rodney J. and Debra Olsen
SESE
SWSW
SESW
William F. Nelson and Hedwig A. Cont. to: John H. and Connie Burgardt
SWSE
Alta Mae Pigman
10.6
38.0
19.0
8.5
TOWN
TOWN
6.9
NENE
NWNW
NENW
NWNE
NENE
Larry P. and Deborah J. Olson
10.6
Tile
Lateral A-2
28.55
39.0
30.31
40.0
30.54
40.0
28.44
37.52
Bessie L. Olsen Contract to: Myrlen Olsen
Lat. A-2-3
Surface Drain
Goldon A. and Arlene O. Knapper
Jotham C. and Elizabeth Blackburn
SENE
9.5
SWNW
SENW
SWNE
SENE
Lat. A-2 Tile & Surface Drain
4
4.7
3.7
Bessie L. Olsen Contract to: Myrlen Olsen
Lat. A-2-2
Lat. A-2 Ditch
NWSE
Lat. A-1-3
NESE
NESW
NESE
Harold Kahlstorf, etal – Cont. to: Harold Kahlstorf and Lola Faye
NWSW
Lateral A-1 Tile & Surface Drain
Lat. A-1-2
36.64
34.52
40.0
36.73
40.0
38.86
37.99
37.41
Goldon A. and Arlene O. Knapper
Goldon A. and Arlene O. Knapper
SESW
SWSE
Merle Deibler
Main No. 2
Main No. 1
Lat. A-2 Ditch
SWSW
Main Tile
Lateral A-1-1
A-1-1B
A-1-1A
SESE
Lateral A-1 Ditch
13.6
28.9
A-1-1C
9.5
Tile
Henry G. and Marie R. Schleuger
Tile
NWNE
NENE
Edith
Open Ditch
No. 1
PRIVATE
Main
See book goes thru Sect. 8 & 17
MAIN